www.invarion.com

* STEEL PLATES SHALL BE MILLED.

* CALL ECS-COMPLIANCE FOR INSPECTION 24-HOURS INADVANCE 480-248-4279

TCP NO 83

ECS COMPLIANCE

JUL 26 2012

PERMIT: SC-12-03539

APP BY: Richard Alvarado

APPROVED WITH COMMENTS

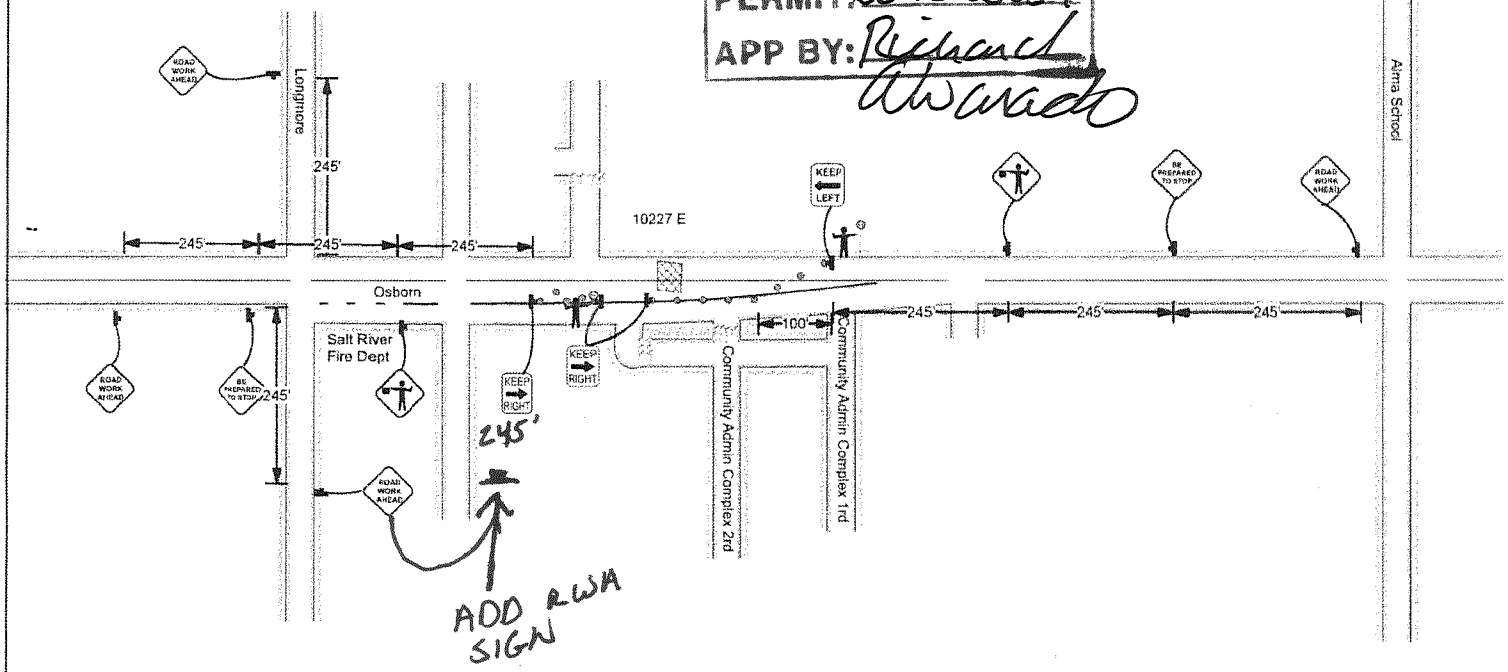

Southwest BARRICADES BAR08009 DRAWN BY Mark Lennartz P-602-722-2222 F-602-867-1155 tcp@swbarricades.com	POSTED SPEED	EQUIPMENT Sign Symbol Vertical Panel Type 1 Type 3 "A" Lights "B" Lights "C" Lights Arrow Panel High Level	Date Drawn: 7/19/12 PRE-WARNING 36" X 36" 48" X 48" DG	START DATE: TIME: DURATION: DRAWING NOT TO SCALE	T.C.P. NAME: 12-1074 b CONTRACTOR: Native Plumbing AGENCY: Salt River Indian Community LOCATION: 10227 E. Osborn	N W E S